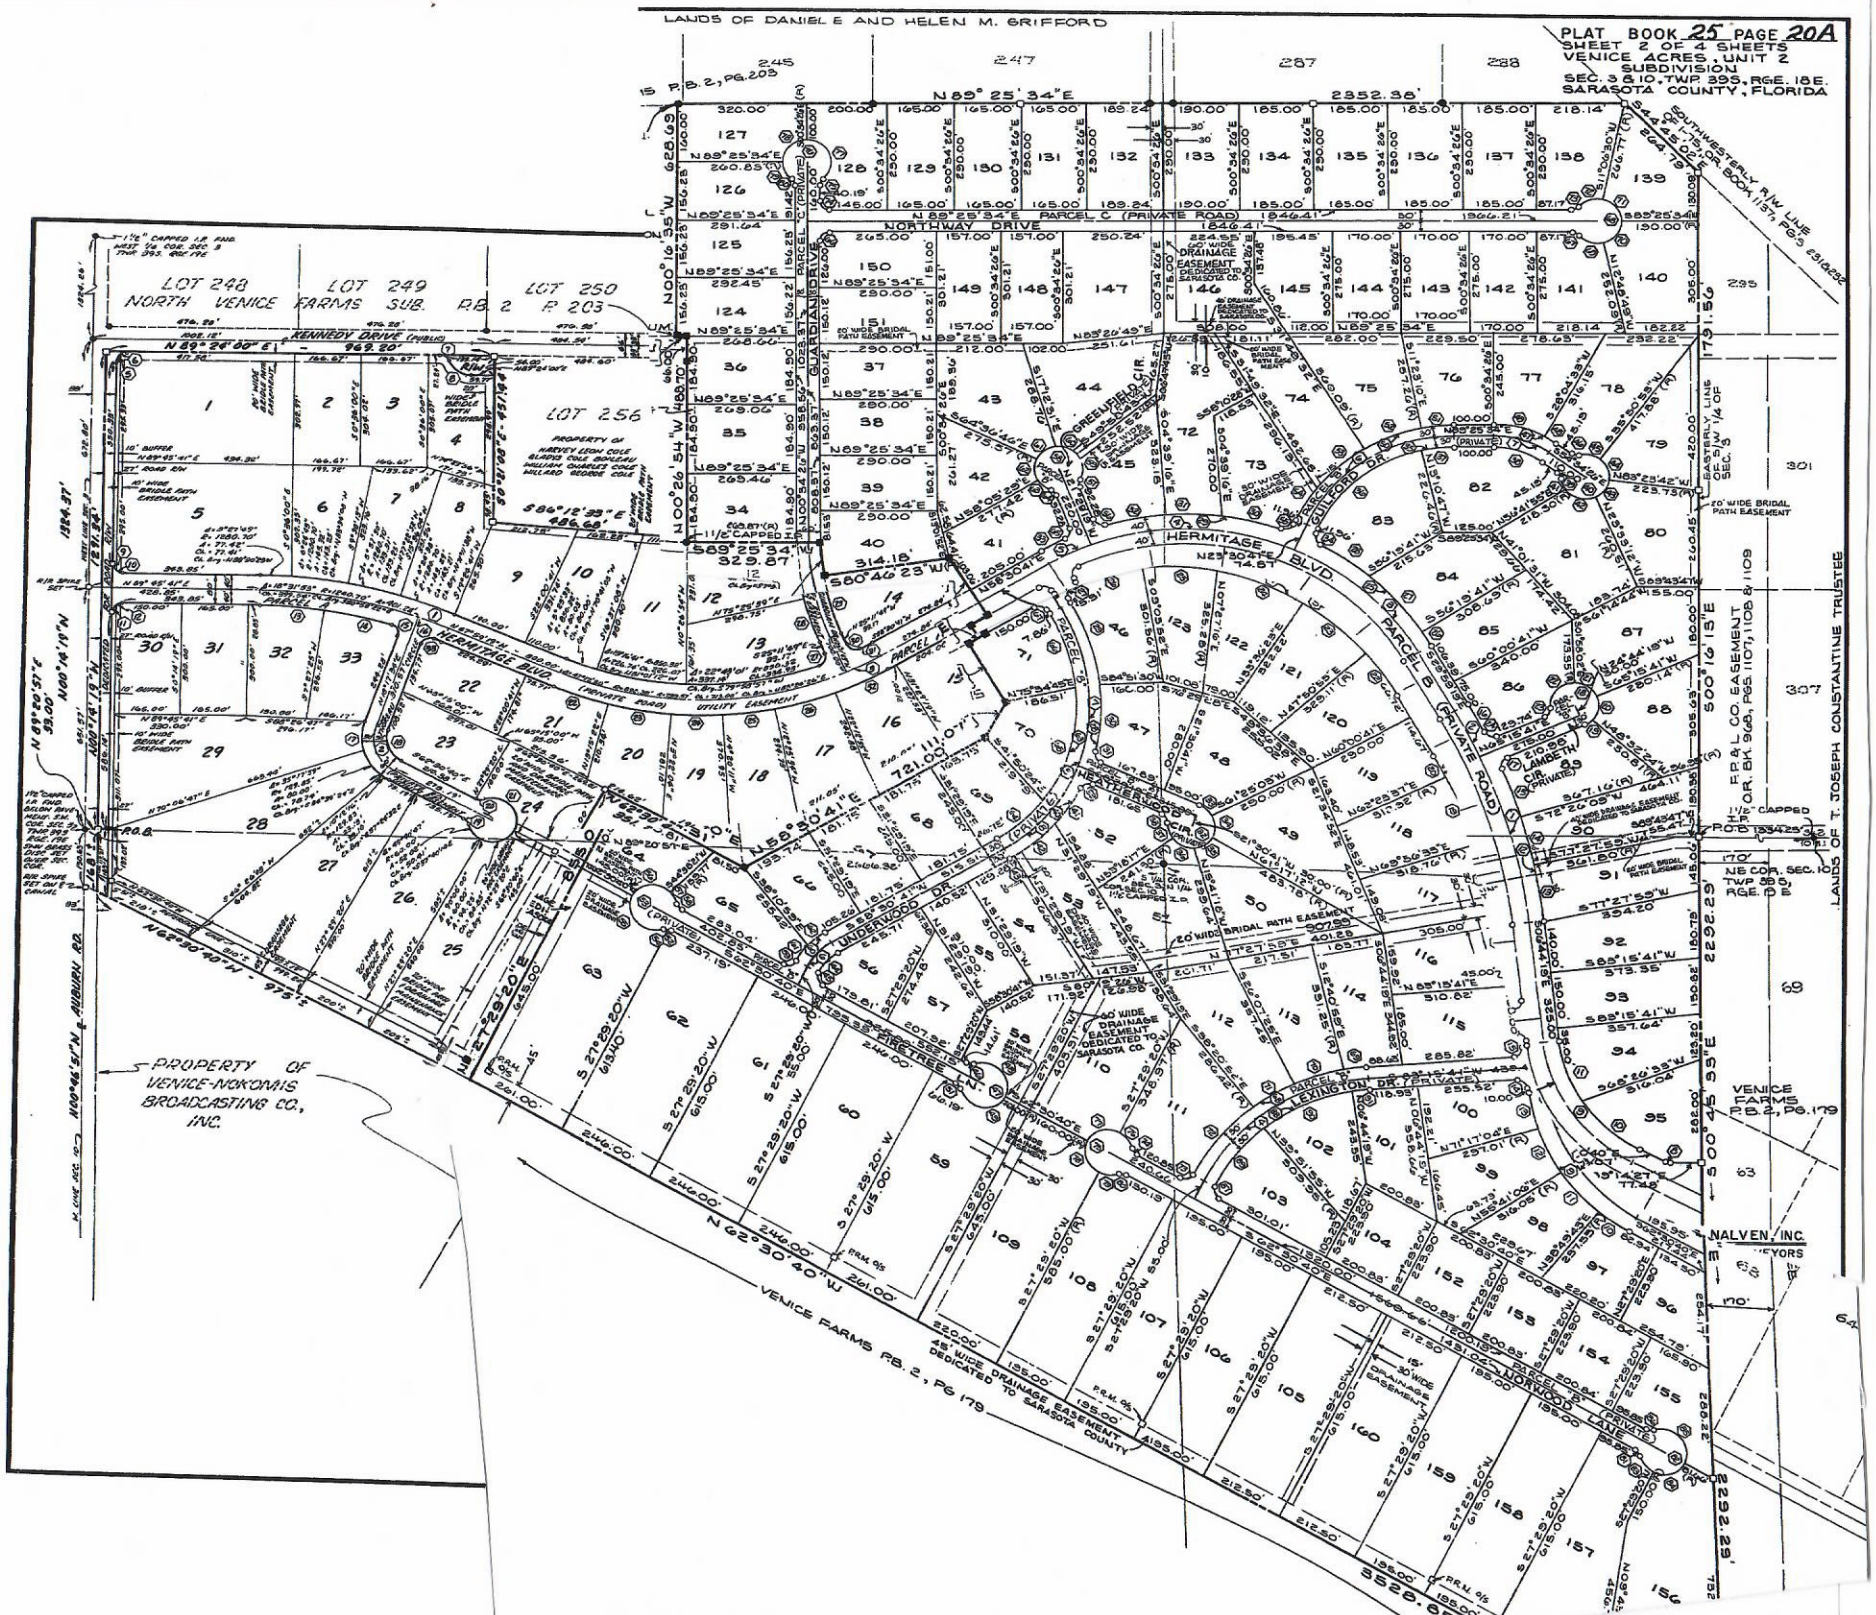PLAT BOOK 25 PAGE 20A
SHEET 2 OF 4 SHEETS
VENICE ACRES, UNIT 2
SUBDIVISION
SEC. 3 & 10, TWP. 39S, RGE. 18E.
SARASOTA COUNTY, FLORIDA